NOTES:
DRAWING TOLERANCE OF +10mm TO -10mm
PIPE FITTINGS MAY VARY

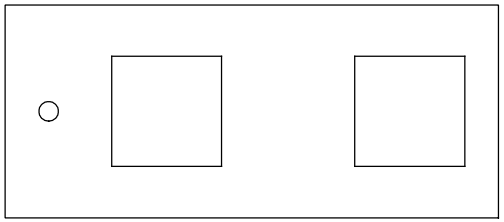

LID PLAN
SCALE: NTS

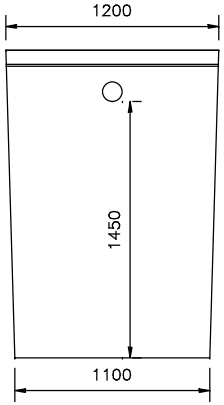

END ELEVATION LEFT
SCALE: NTS

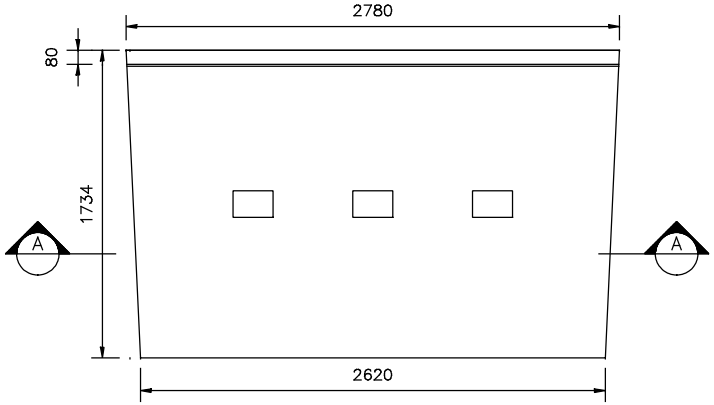

SIDE ELEVATION
SCALE: NTS

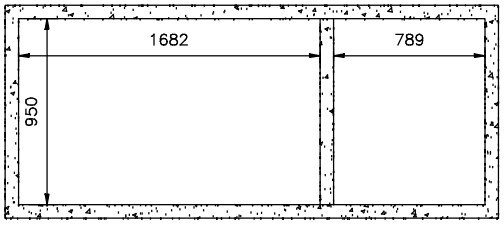

PLAN SECTION A–A
SCALE: NTS

Rev	Description	By	Date

WWW.ARMSTRONGSEPTICTANKS.IE
COPYRIGHT: ARMSTRONG TANKS

client / job description:	950 GALLONS (4,000 LITRES) EN: 12566-1 SEPTIC TANK		drawn by: SL
drawing title:	EN: 12566-3 TREATMENT SYSTEM TANK EN: 12566-3 TREATMENT SYSTEM TANK		checked by: RK
scale: NTS		date: 10.12.2012	drawing no: LA-01

GARRACLOON, CLOGHANS, BALLINA, Co MAYO
TEL: 086 7873734 EMAIL: ARMSTRONGTANKS@GMAIL.COM